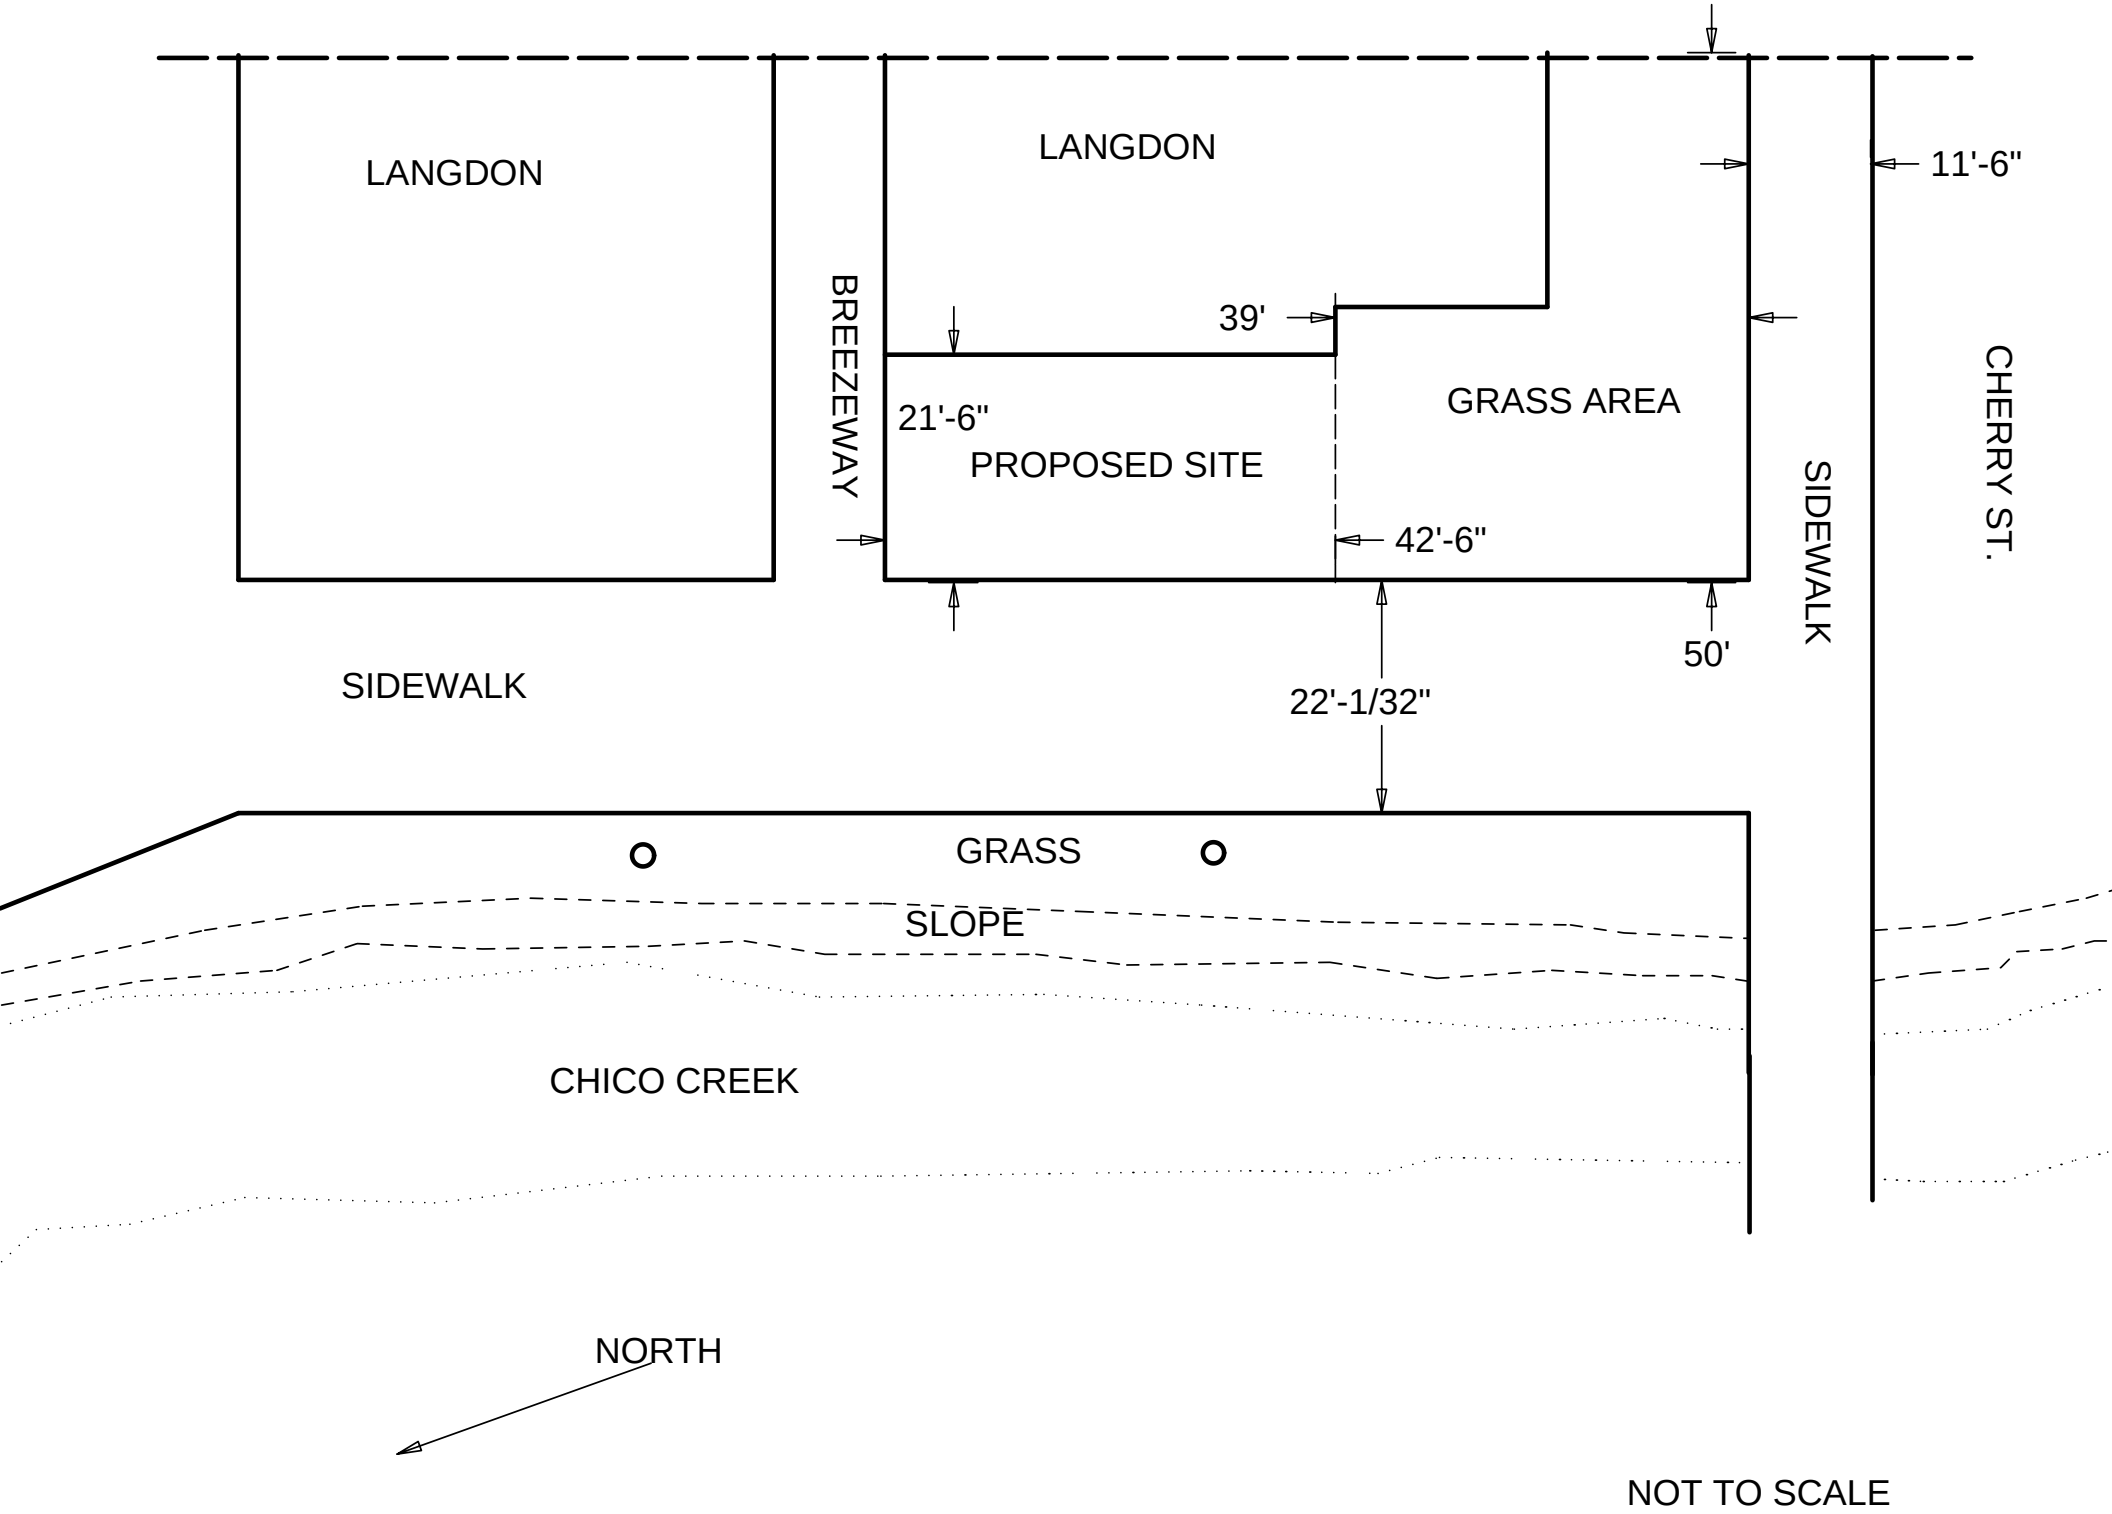
LANGDON
LANGDON
11'-6"
BREEZEWAY
39'
21'-6"
PROPOSED SITE
GRASS AREA
SIDEWALK
CHERRY ST.
42'-6"
50'
SIDEWALK
22'-1/32"
GRASS
SLOPE
CHICO CREEK
NORTH
NOT TO SCALE